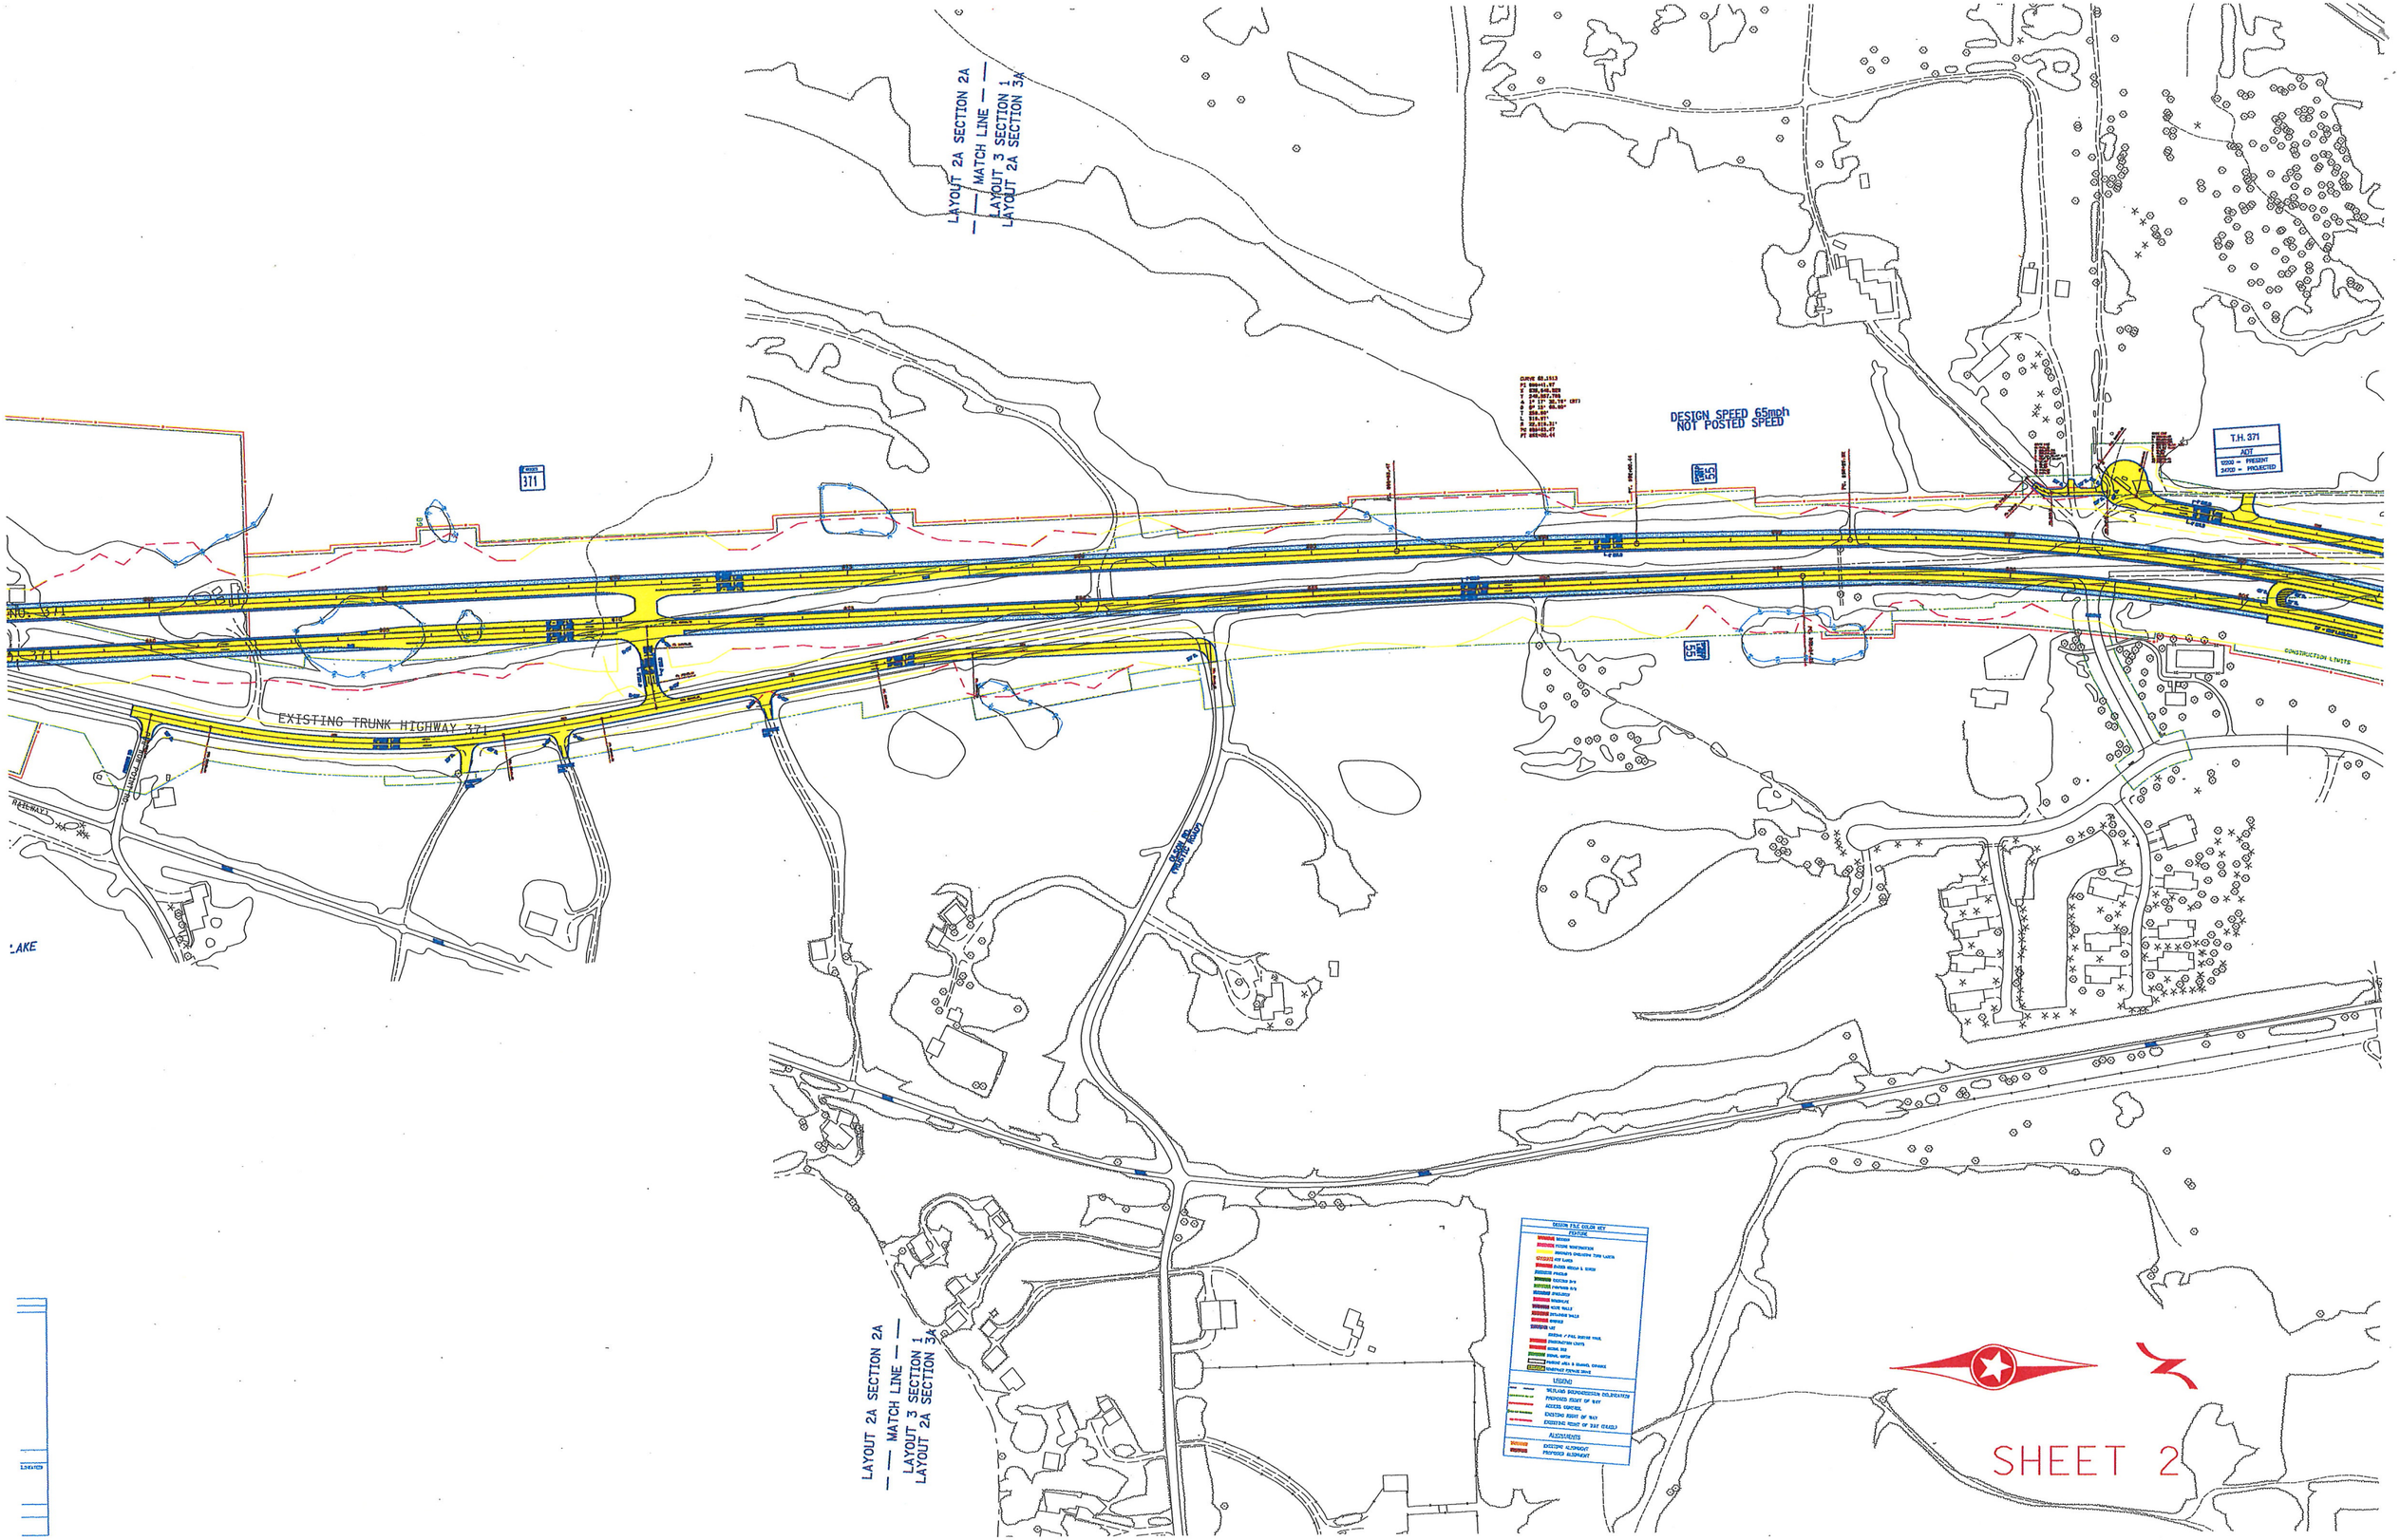
LAYOUT 2A SECTION 2A
MATCH LINE
LAYOUT 3 SECTION 1
LAYOUT 2A SECTION 3A
DESIGN SPEED 65mph
NOT POSTED SPEED
T.H. 371
ADT
12200 = PRESENT
34700 = PROJECTED
371
EXISTING TRUNK HIGHWAY 371
CONSTRUCTION LIMITS
LAKE
LAYOUT 2A SECTION 2A
MATCH LINE
LAYOUT 3 SECTION 1
LAYOUT 2A SECTION 3A
SHEET 2