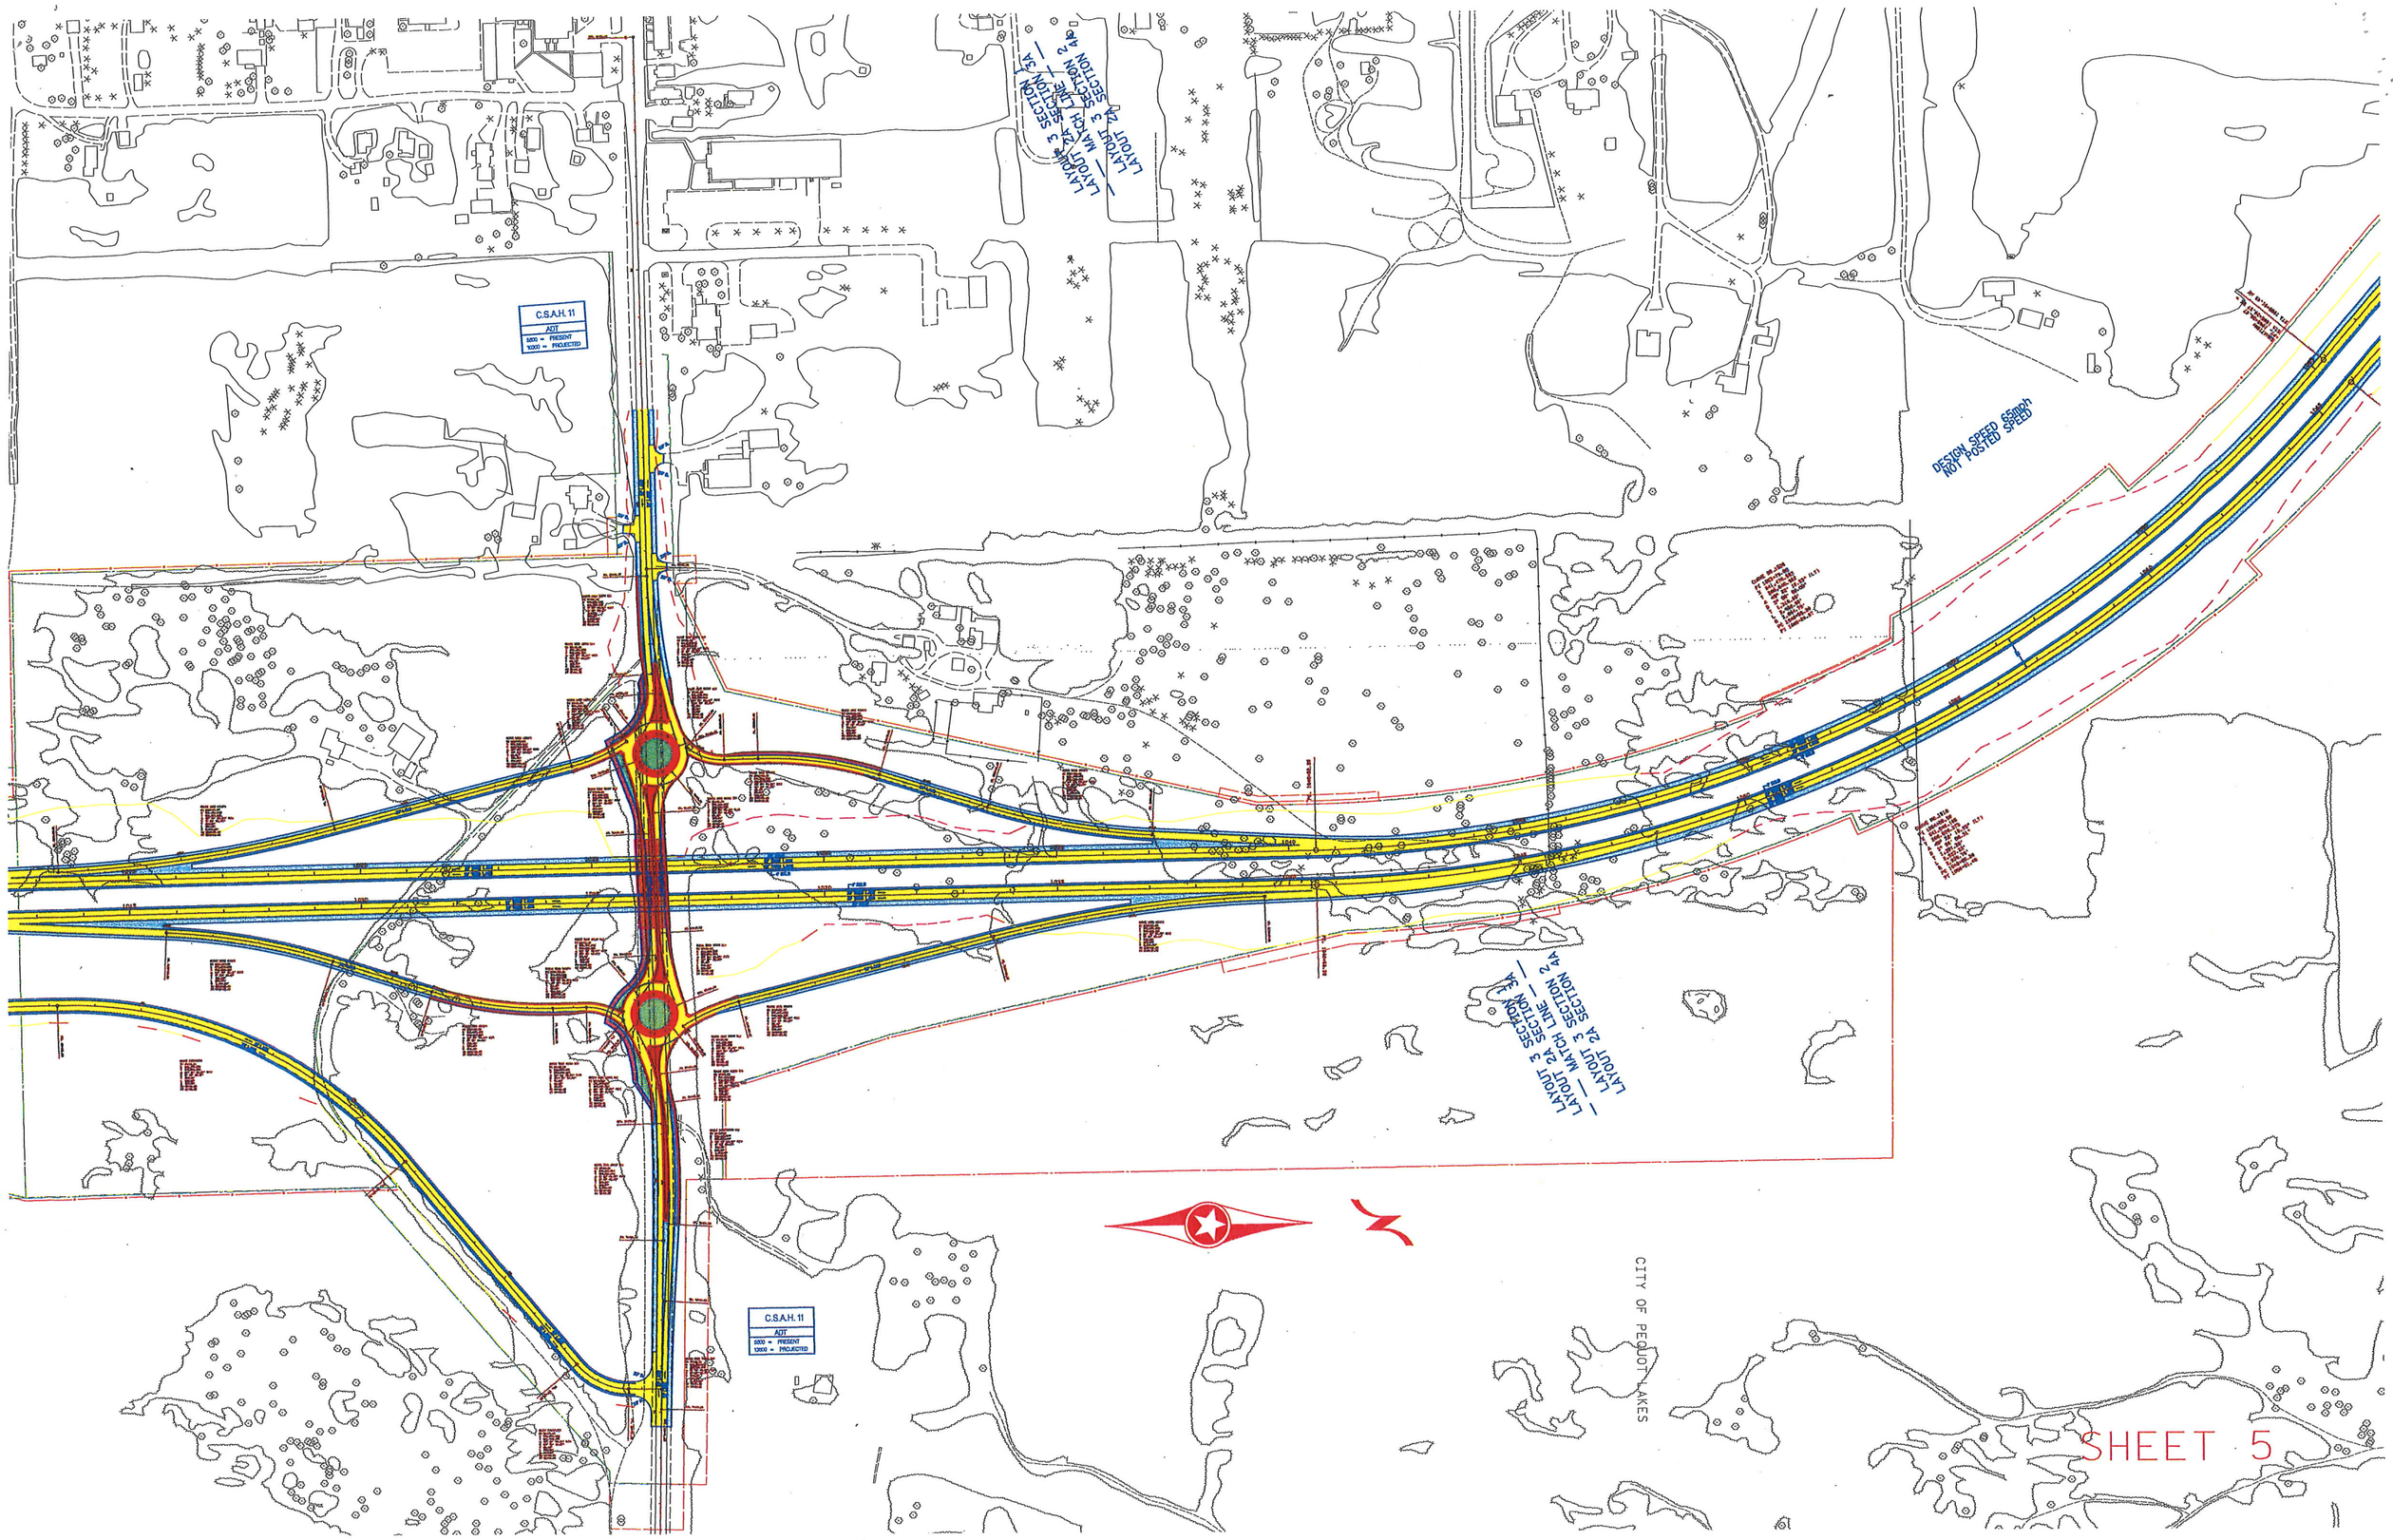

C.S.A.H. 11
ADT
6800 = PRESENT
10000 = PROJECTED
LAYOUT 3 SECTION 3A
LAYOUT 2A SECTION 3A
MATCH LINE
LAYOUT 3 SECTION 2
LAYOUT 2A SECTION 4A
DESIGN SPEED 65mph
NOT POSTED SPEED
LAYOUT 3 SECTION 3A
LAYOUT 2A SECTION 3A
MATCH LINE
LAYOUT 3 SECTION 2
LAYOUT 2A SECTION 4A
C.S.A.H. 11
ADT
5000 = PRESENT
13000 = PROJECTED
CITY OF PEQUOT LAKES
SHEET 5