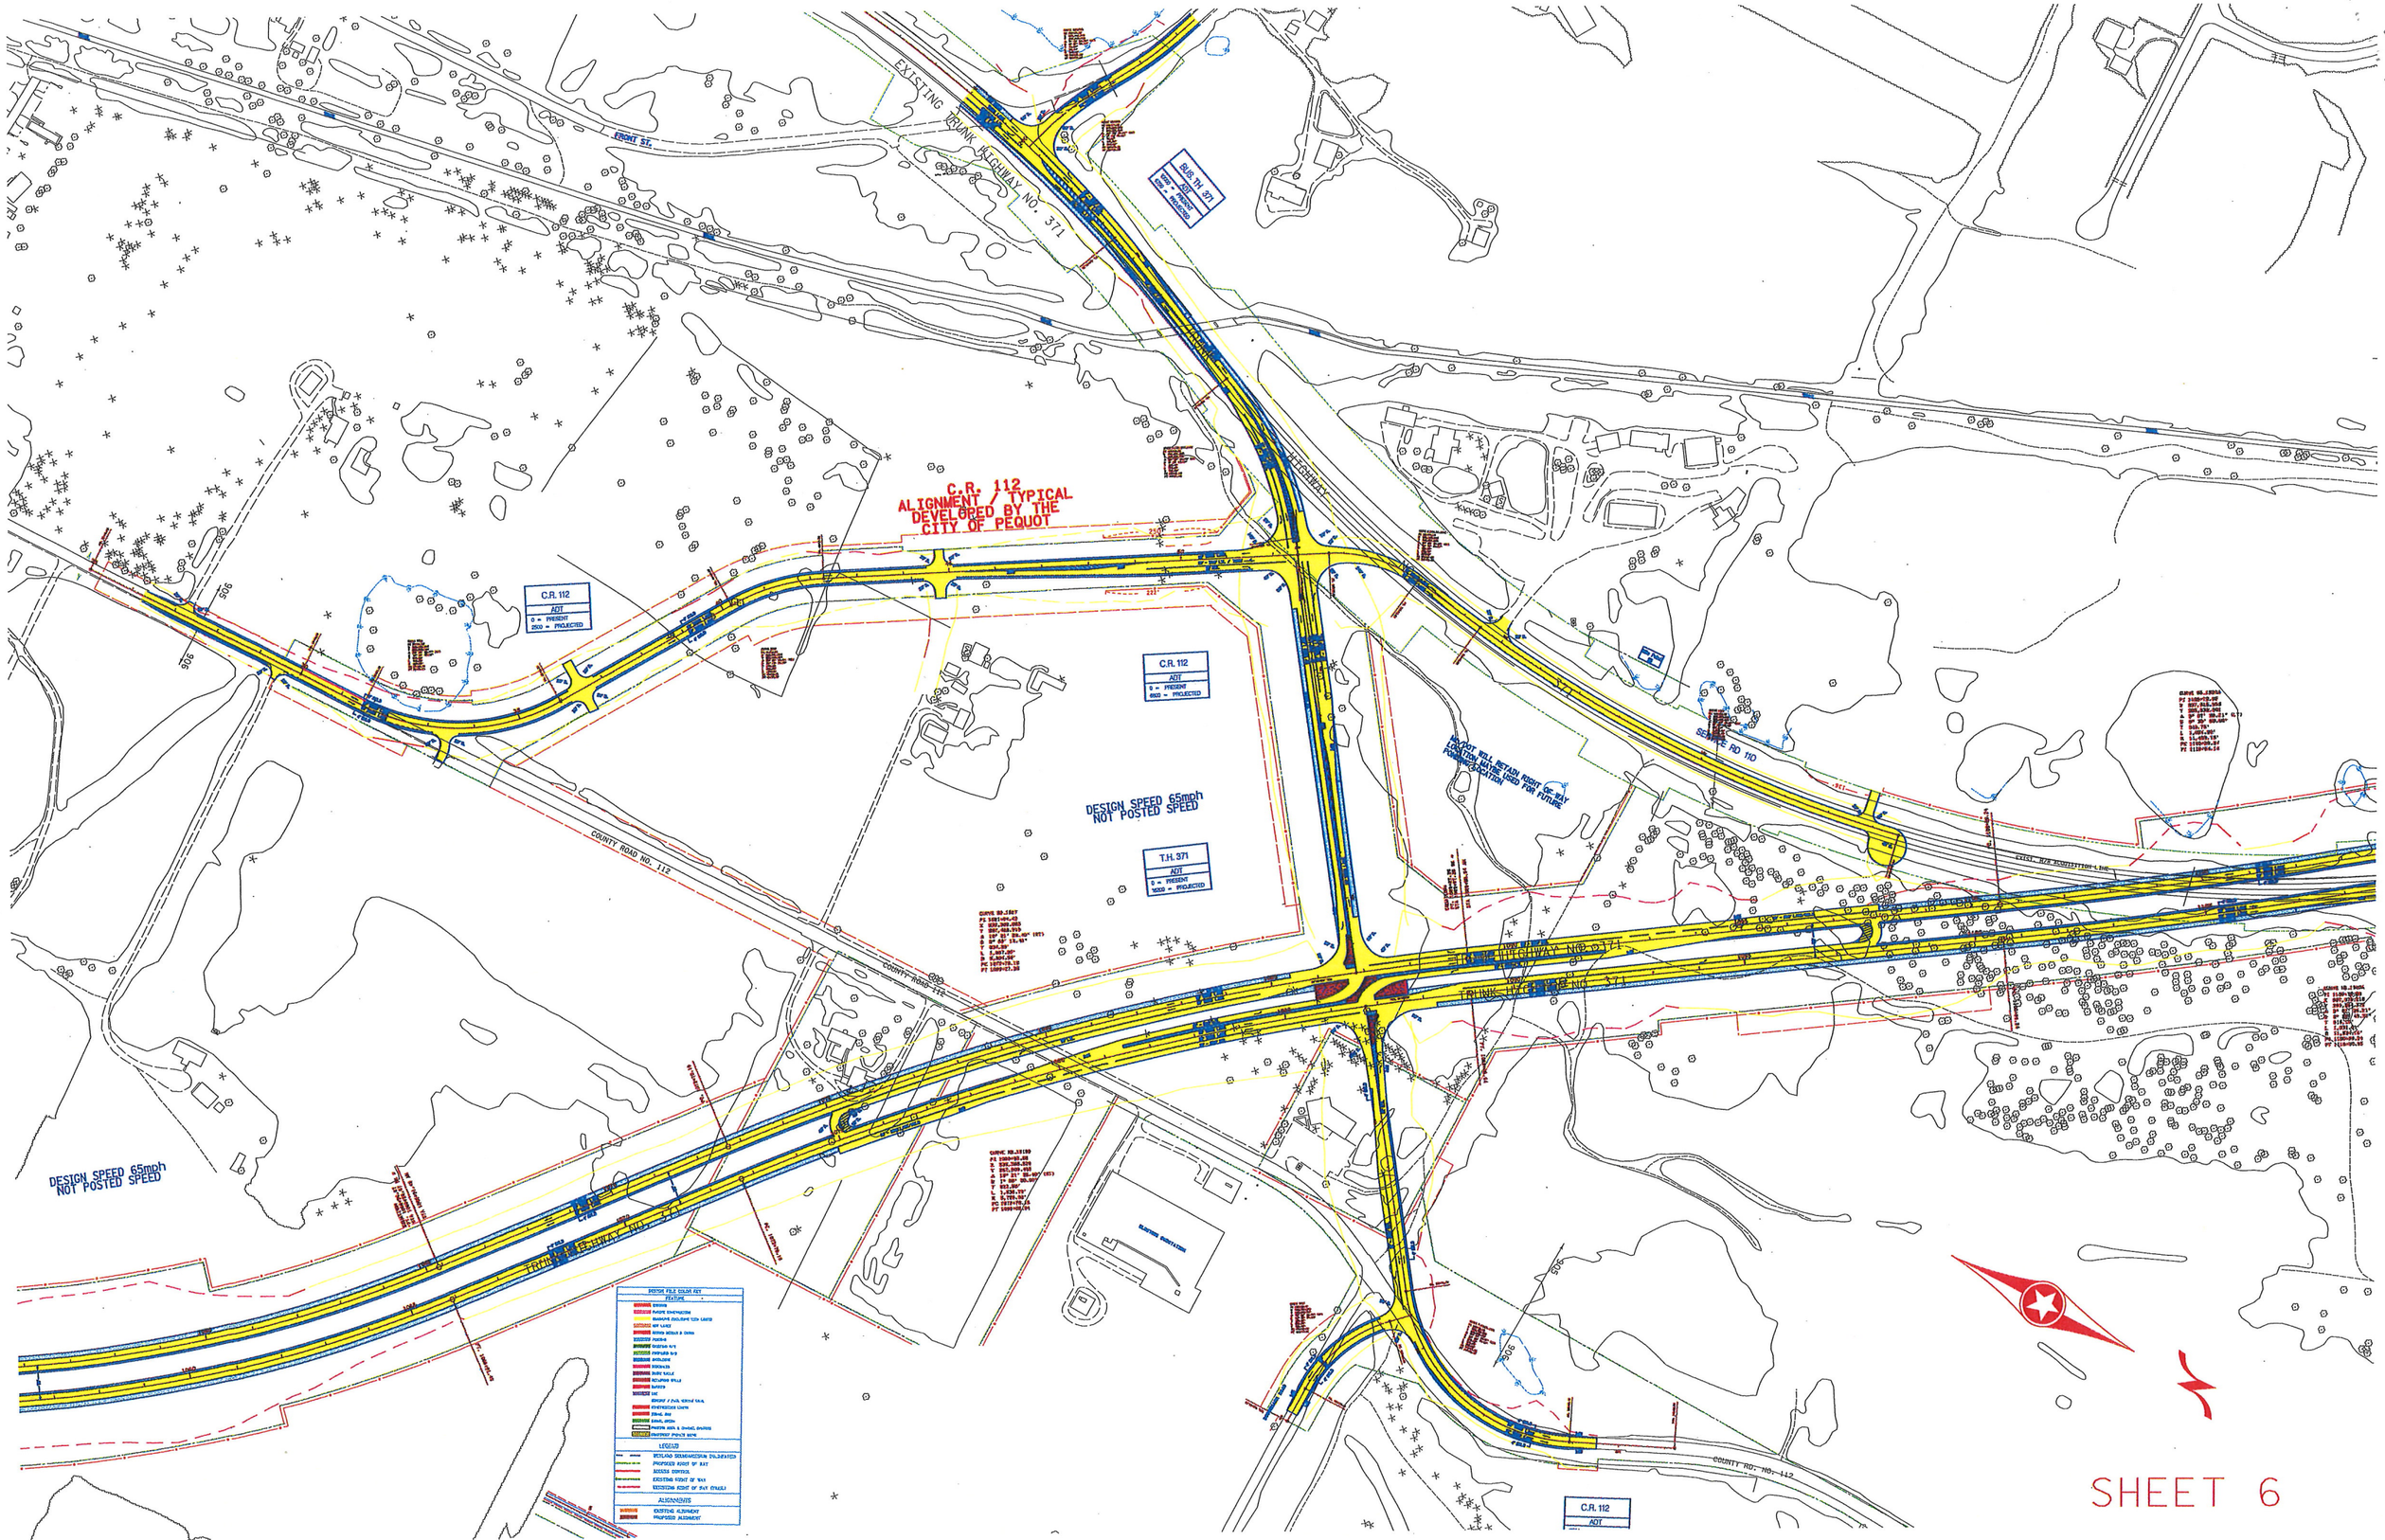

EXISTING TRUNK HIGHWAY NO. 371
FRONT ST.
BUS. TH. 371
ADT
C.R. 112
ALIGNMENT / TYPICAL
DEVELOPED BY THE
CITY OF PEQUOT
C.R. 112
ADT
0 = PRESENT
2500 = PROJECTED
C.R. 112
ADT
0 = PRESENT
6600 = PROJECTED
DESIGN SPEED 65mph
NOT POSTED SPEED
T.H. 371
ADT
0 = PRESENT
1000 = PROJECTED
COUNTY ROAD NO. 112
COUNTY ROAD 112
TRUNK HIGHWAY NO. 371
TRUNK HIGHWAY NO. 371
SERVICE RD 110
DESIGN SPEED 65mph
NOT POSTED SPEED
COUNTY RD. NO. 112
C.R. 112
ADT

SHEET 6