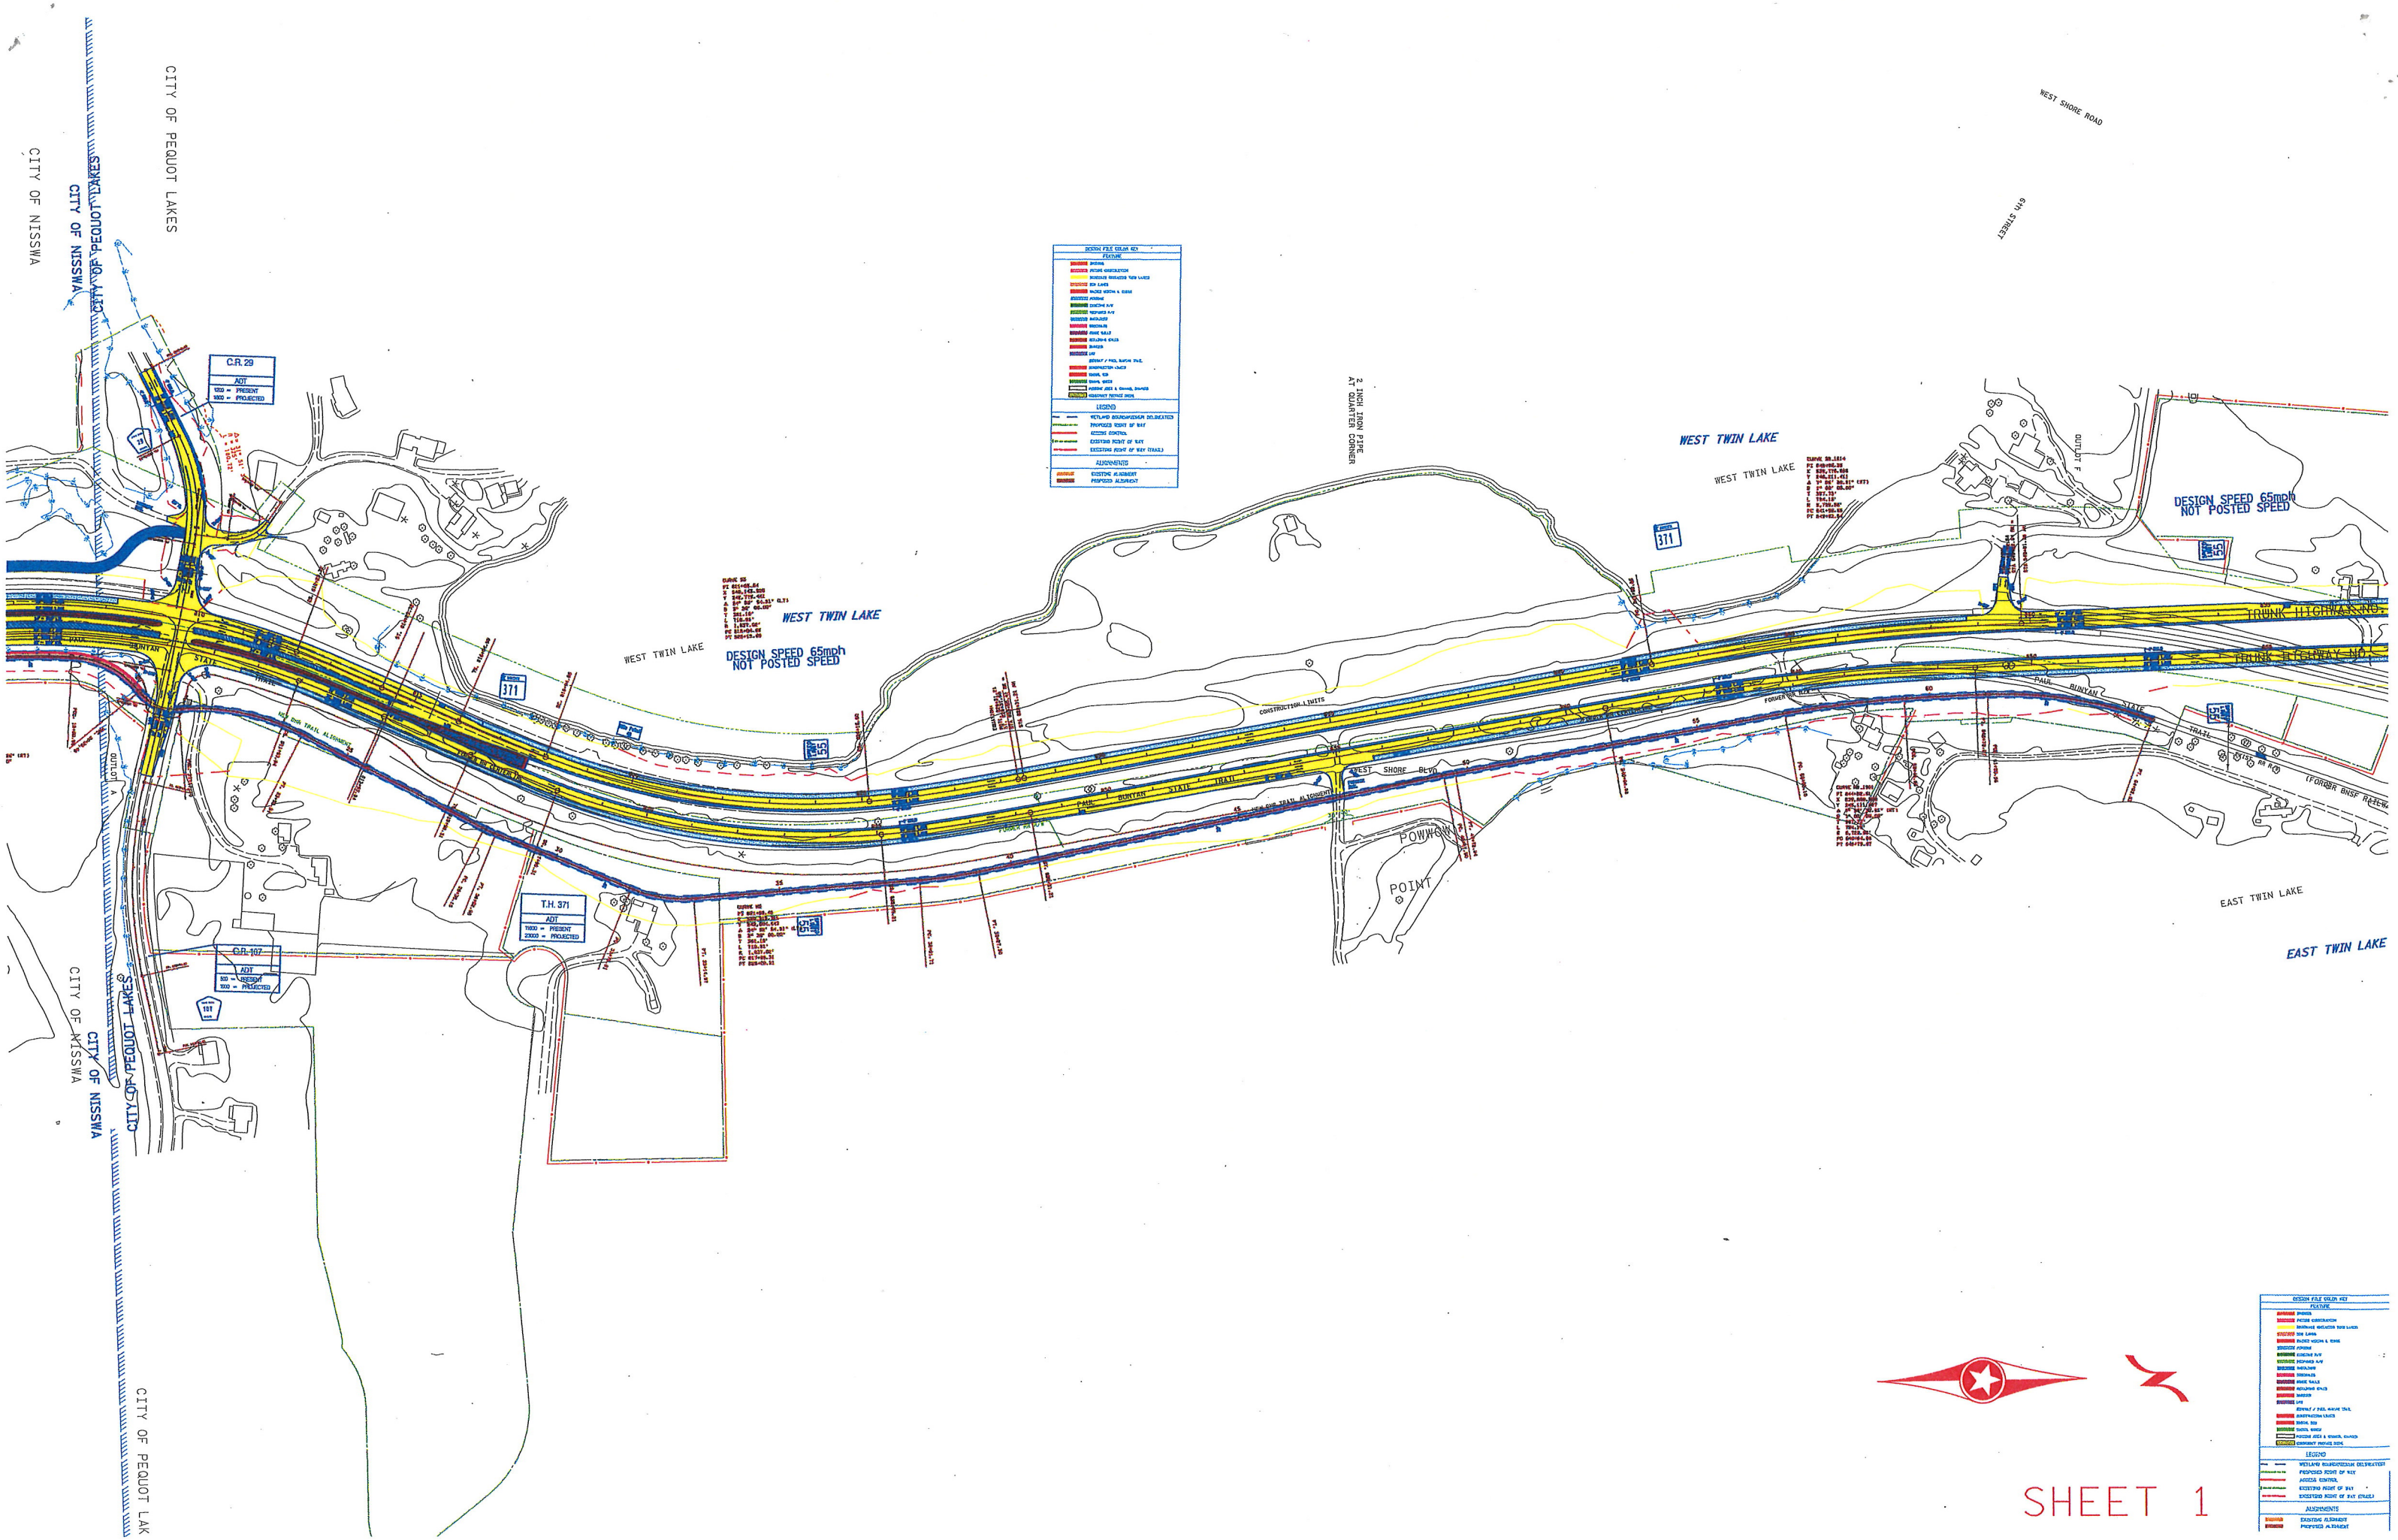
CITY OF NISSWA
CITY OF PEQUOT LAKES
C.R. 29
ADT
1000 = PRESENT
1000 = PROJECTED
T.H. 371
ADT
19000 = PRESENT
23000 = PROJECTED
C.R. 107
ADT
800 = PRESENT
1000 = PROJECTED
WEST TWIN LAKE
DESIGN SPEED 65mph
NOT POSTED SPEED
2 INCH IRON PIPE
AT QUARTER CORNER
CONSTRUCTION LIMITS
WEST SHORE BLVD
POWWOW
POINT
EAST TWIN LAKE
WEST SHORE ROAD
6TH STREET
OUTLOT F
TRUNK HIGHWAY NO. 371
PAUL BUNYAN STATE TRAIL
(FORMER BNSF RAILWAY)
DESIGN FILE COLOR KEY
FEATURE
LEGEND
ALIGNMENTS
SHEET 1