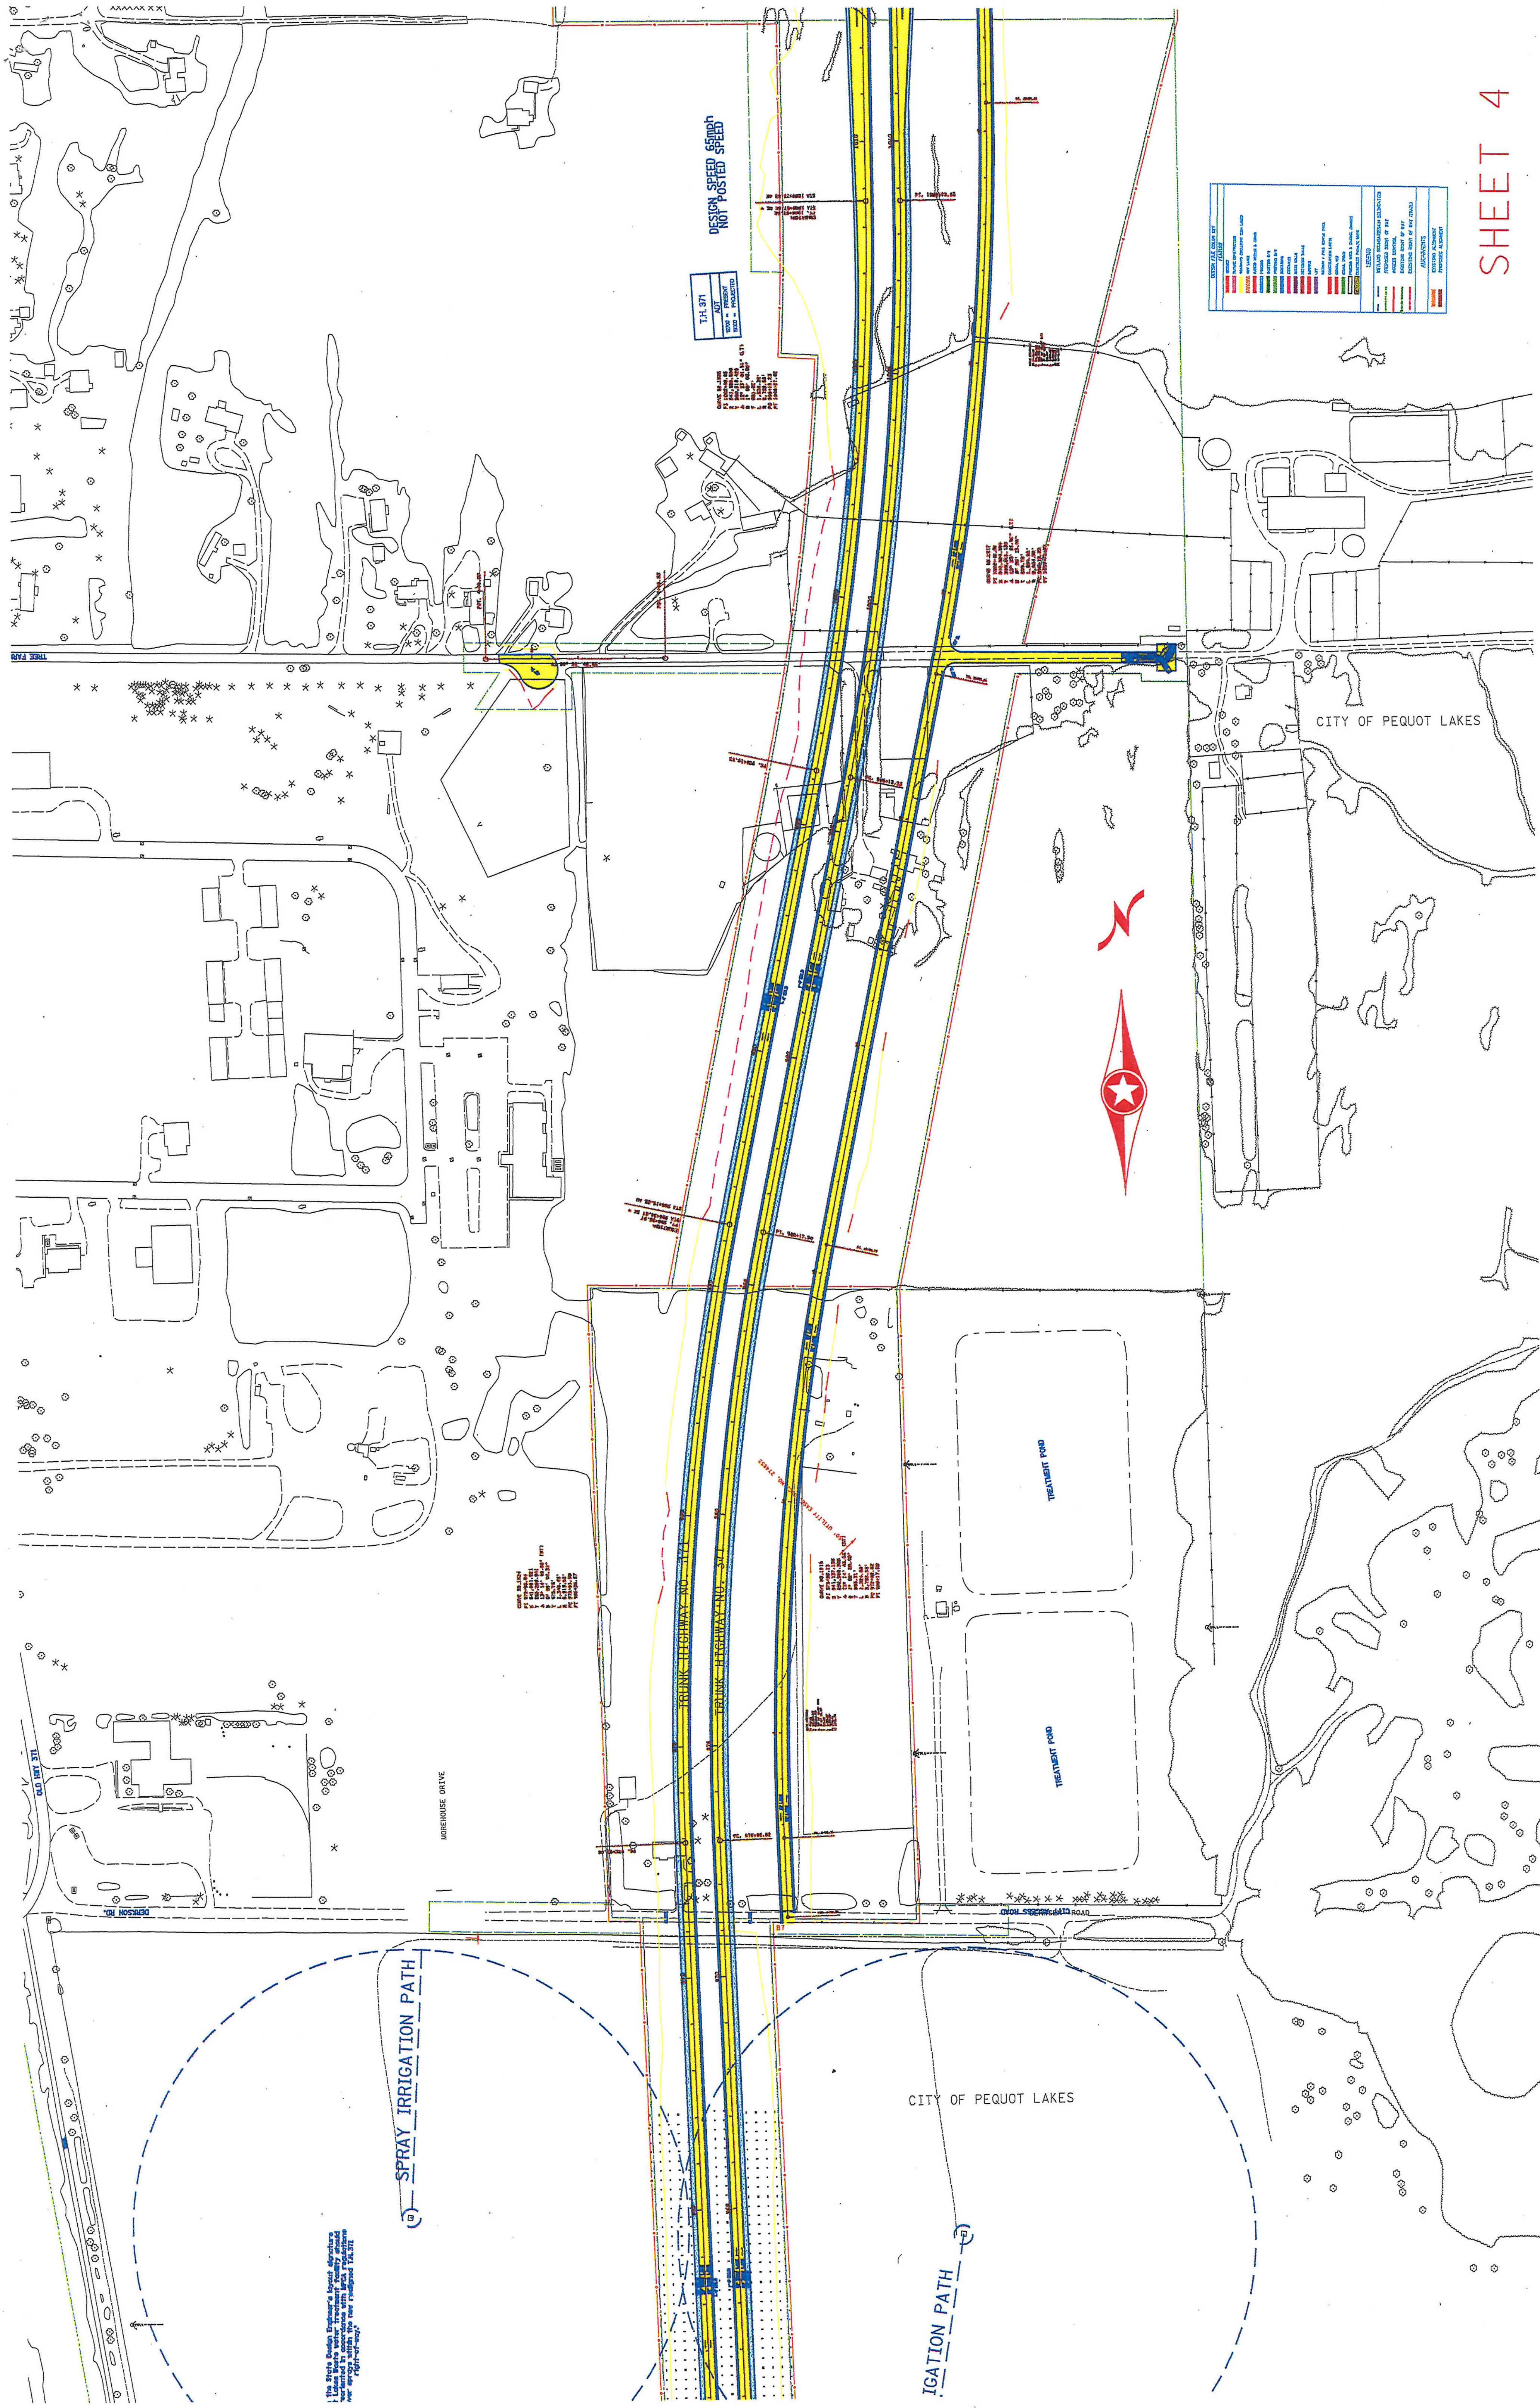
SHEET 4
DESIGN SPEED 65mph
NOT POSTED SPEED
T.H. 371
ADT
12700 = PRESENT
19300 = PROJECTED
CITY OF PEQUOT LAKES
TREATMENT POND
TREATMENT POND
TRUNK HIGHWAY NO. 371
TRUNK HIGHWAY NO. 371
MOREHOUSE DRIVE
OLD HWY 371
DERKSON RD.
SPRAY IRRIGATION PATH
CITY OF PEQUOT LAKES
IGATION PATH