Exhibit B

SITE MAP

THE SE 1/4 OF THE NW 1/4 AND PART OF GOV'T LOT 3,
ALL IN SECTION 1, TOWNSHIP 136 NORTH, RANGE 29 WEST,
CROW WING COUNTY, MINNESOTA
AREA = 3,112,652 SQ. FT. / 71.5 ACRES

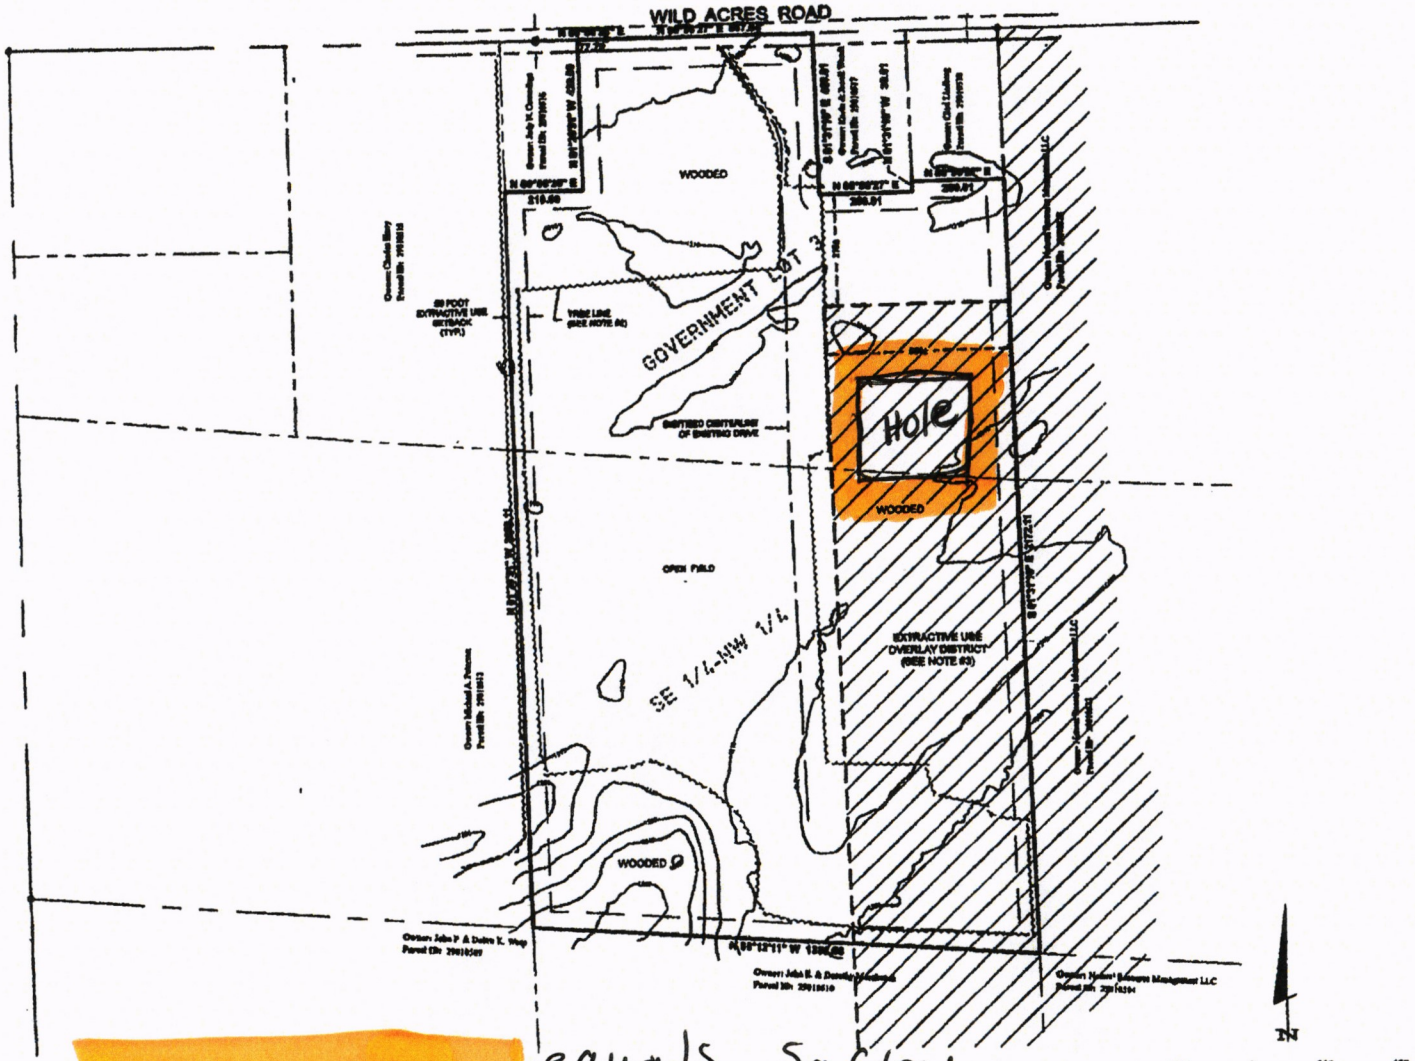

equals Saftey fence

THIS IS NOT A BOUNDARY SURVEY

OWNER

Leanne R. Swanson
P.O. Box 600
Pequot Lakes, MN 56472

APPLICANT

Phil Swanson
North Park Boulders & Excavating, LLC
5253 35th Avenue SW
Pine River, MN 56474

SURVI

Stonemark L
36206 Rem
P.O. Box 97
Pequot Lake
ATTN: Cyn

LEGAL DESCRIPTION PER DOCUMENT NUMB

The SE ¼ of the NW ¼ and Government Lot 3, (NE ¼ of NW ¼) of Section 1, Township 136N, Ran
Minnesota. EXCEPT that part of said Government Lot 3 described as follows: Beginning at the Nord
east along the north line thereof 210.00 feet; thence south along a line drawn parallel with the west li
west along a line drawn parallel with the north line of said Government Lot 3 to the west line thereof;
west line to the point of beginning. And also except that part of said Government Lot 3 described as f
easter (hereof; thence west along the north line thereof 200.00 feet, thence south along a line drawn p
thereof 426.00 feet; thence east along a line drawn parallel with the north line of said Government Lo
thence north along the said east line to the point of beginning. Also less and except the West 250 fee
North 450 feet of Government Lot 3, also described as the Northeast Quarter of the Northwest Quart
Township 136, Range 29.

CONTOUR INFORMATION

Contour interval as shown = 10 feet. Based on NAVD 88 datum. Contours shown have been digitized from the Crow Wing County GIS Site.

ZONING

Current zoning is "Agriculture"

SOIL DATUM

The USDA Natural Resources Conservation Service Web Soil Survey indicates soil in the proposed pit classified as Grayemba loamy sand, 2 to 5 percent slopes (D49B), Grayemba loamy sand, piled, 0 to 3 p Sutsudepe-Grayemba-Rollins complex, 10 to 20 percent slopes (D64D), and Sutsudepe-Grayemba-Rol percent slopes (D64F).

ACCESS

Access to this property is via existing drive as shown.

UTILITIES

There are no utilities on site.

NOTES:

1. Parcel IDs of subject parcel: 29010500 & 29010511
2. Contours, tree lines and centerline of access road have been digitized from Crow Wing County GIS Site.
3. As per the City of Pequot Lakes there is no written descripcon for the boundary of the Extractive Use Overlay District. Therefore and boundary has been digitized from the City of Pequot Lakes Zoning Map.
4. No improvements, topography, or wet land information has been surveyed on this site map
5. Boundary as shown is based on Crow Wing County Section sheet. No field verification has been completed on property.

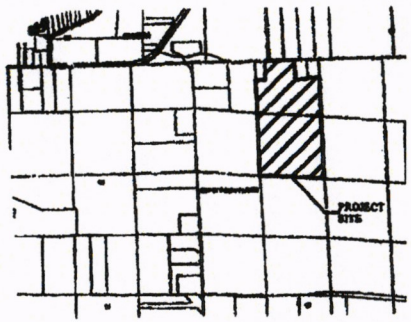

VICINITY MAP